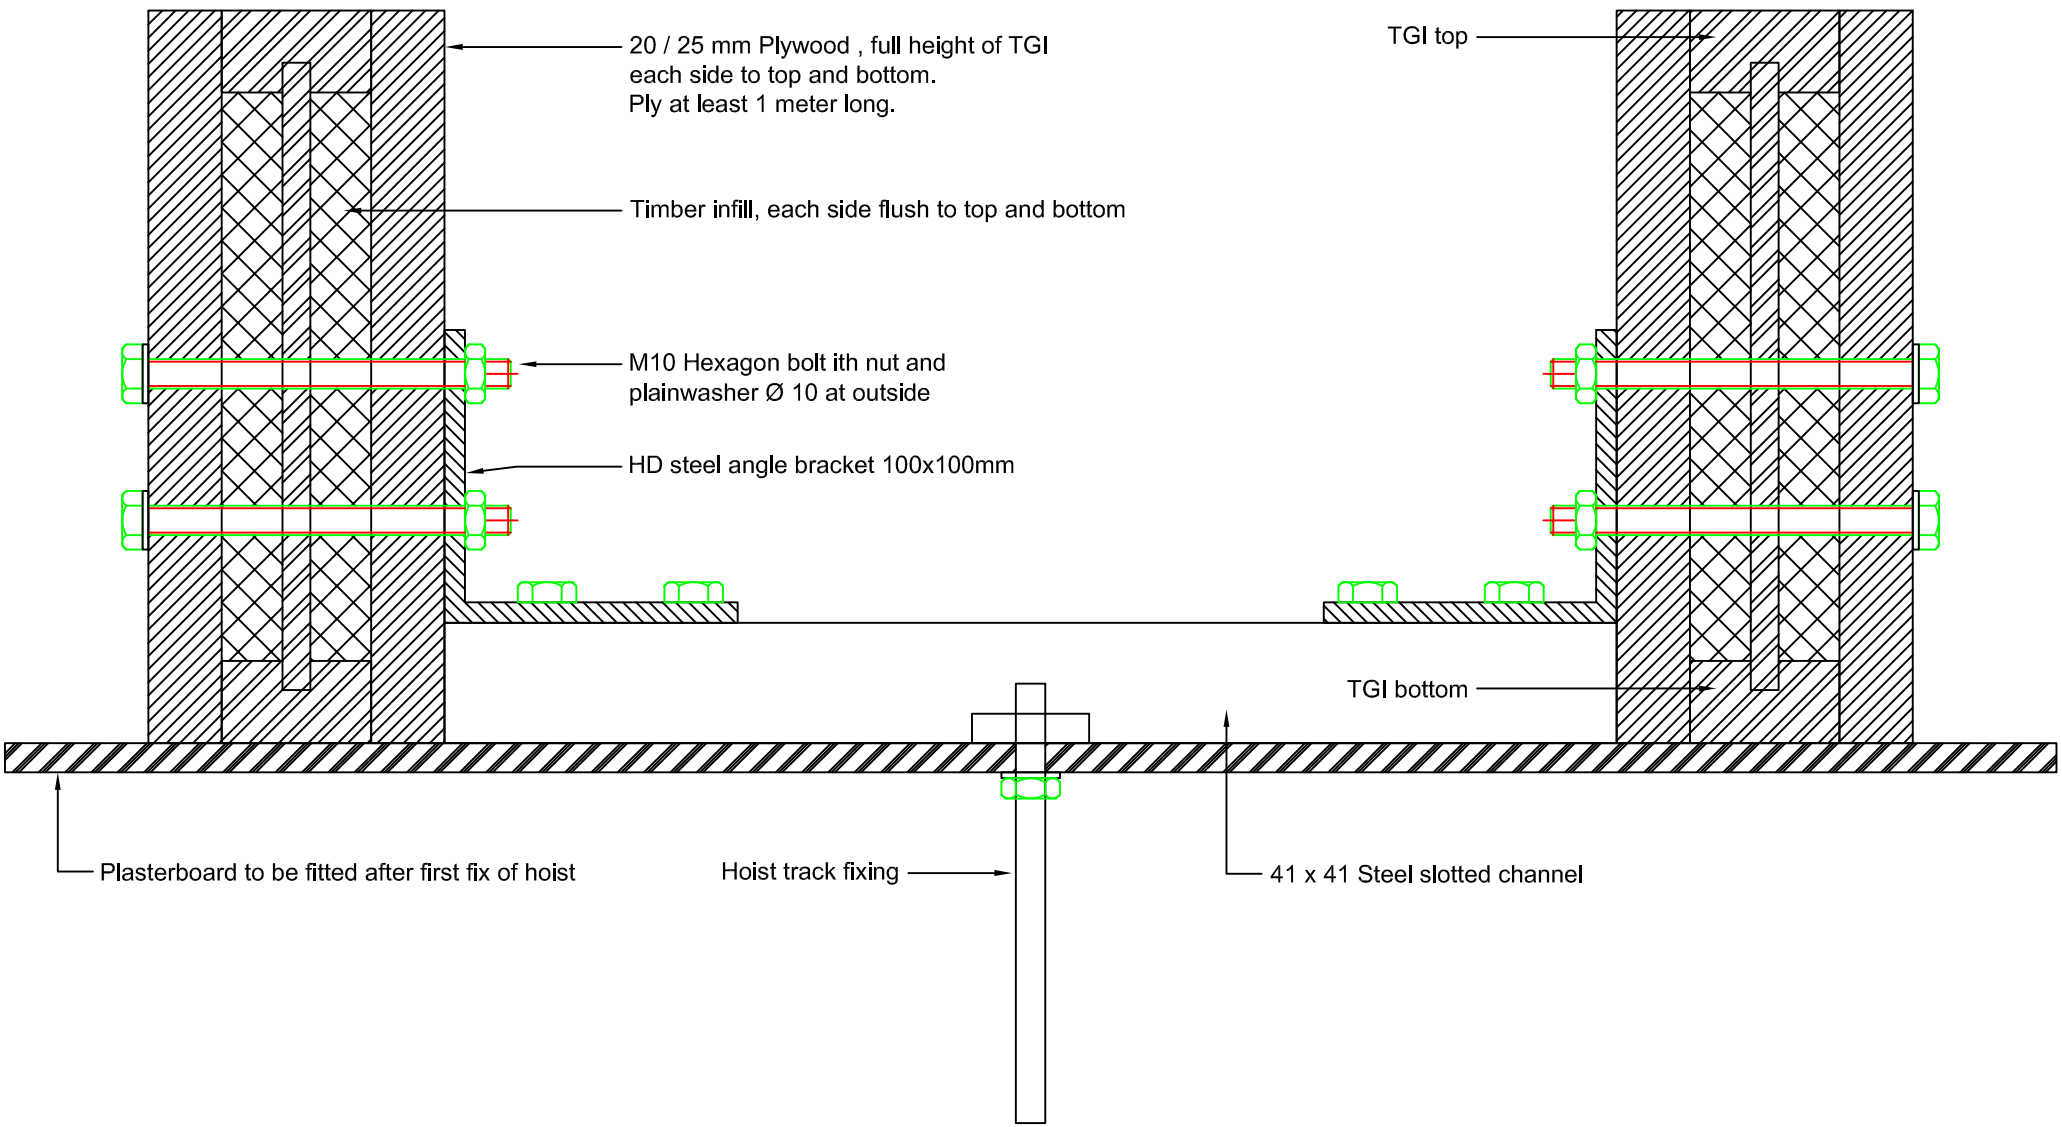

Rail connection to artificial engineered wooden beams 110315-01